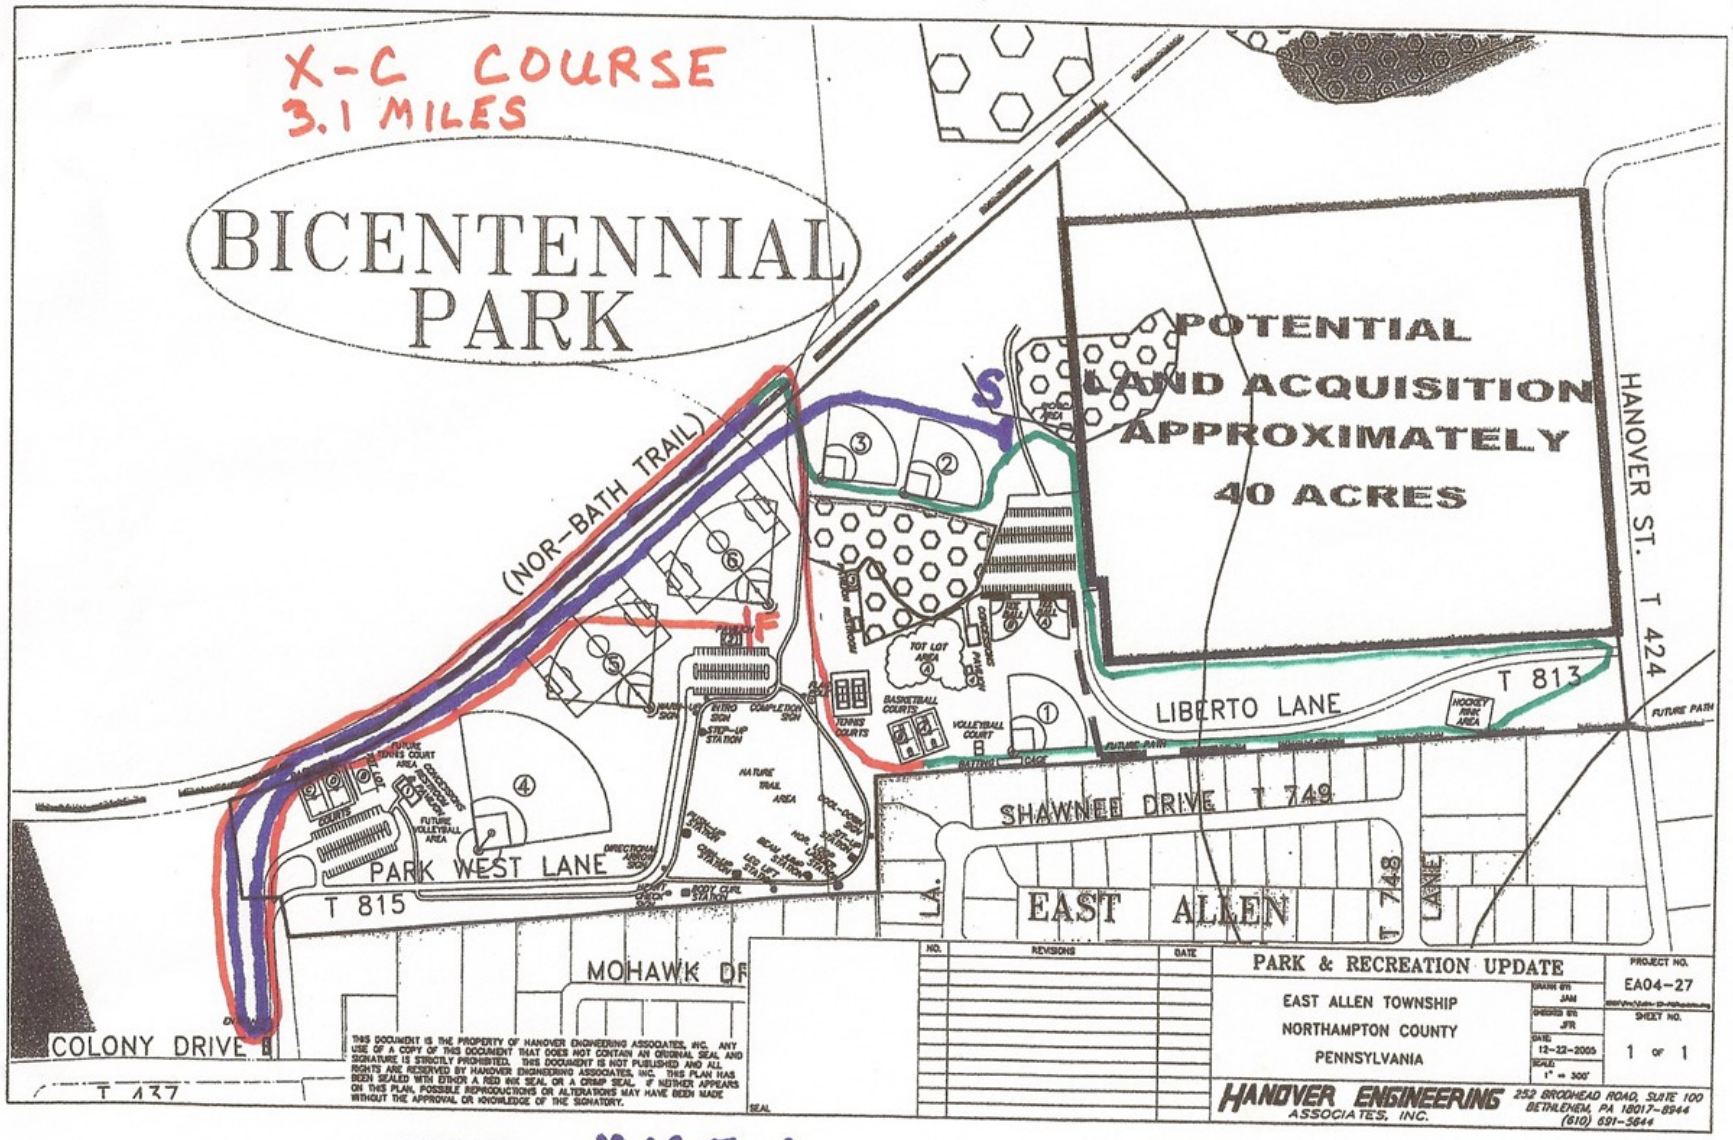
X-C COURSE
3.1 MILES
BICENTENNIAL PARK
POTENTIAL LAND ACQUISITION APPROXIMATELY 40 ACRES
(NOR-BATH TRAIL)
HANOVER ST. T 424
LIBERTO LANE
T 813
SHAWNEE DRIVE T 749
EAST ALLEN
T 748
LANE
PARK WEST LANE
T 815
MOHAWK DR
COLONY DRIVE
T 437
TOT LOT AREA
BASKETBALL COURTS
TENNIS COURTS
VOLLEYBALL COURT
HOCKEY RINK AREA
FUTURE PATH
NATURE TRAIL AREA
FUTURE TENNIS COURT AREA
FUTURE VOLLEYBALL AREA
PARKING
PARK & RECREATION UPDATE
EAST ALLEN TOWNSHIP
NORTHAMPTON COUNTY
PENNSYLVANIA
PROJECT NO. EA04-27
SHEET NO. 1 OF 1
DATE 12-22-2005
SCALE 1" = 300'
HANOVER ENGINEERING ASSOCIATES, INC.
252 BROADHEAD ROAD, SUITE 100
BETHLEHEM, PA 18017-8944
(610) 691-5644
THIS DOCUMENT IS THE PROPERTY OF HANOVER ENGINEERING ASSOCIATES, INC. ANY USE OF A COPY OF THIS DOCUMENT THAT DOES NOT CONTAIN AN ORIGINAL SEAL AND SIGNATURE IS STRICTLY PROHIBITED. THIS DOCUMENT IS NOT PUBLISHED AND ALL RIGHTS ARE RESERVED BY HANOVER ENGINEERING ASSOCIATES, INC. THIS PLAN HAS BEEN SEALED WITH EITHER A RED INK SEAL OR A EMBOSSED SEAL. IF NEITHER APPEARS ON THIS PLAN, POSSIBLE REPRODUCTIONS OR ALTERATIONS MAY HAVE BEEN MADE WITHOUT THE APPROVAL OR KNOWLEDGE OF THE SIGNATORY.
MILE 1
MILE 2
MILE 3